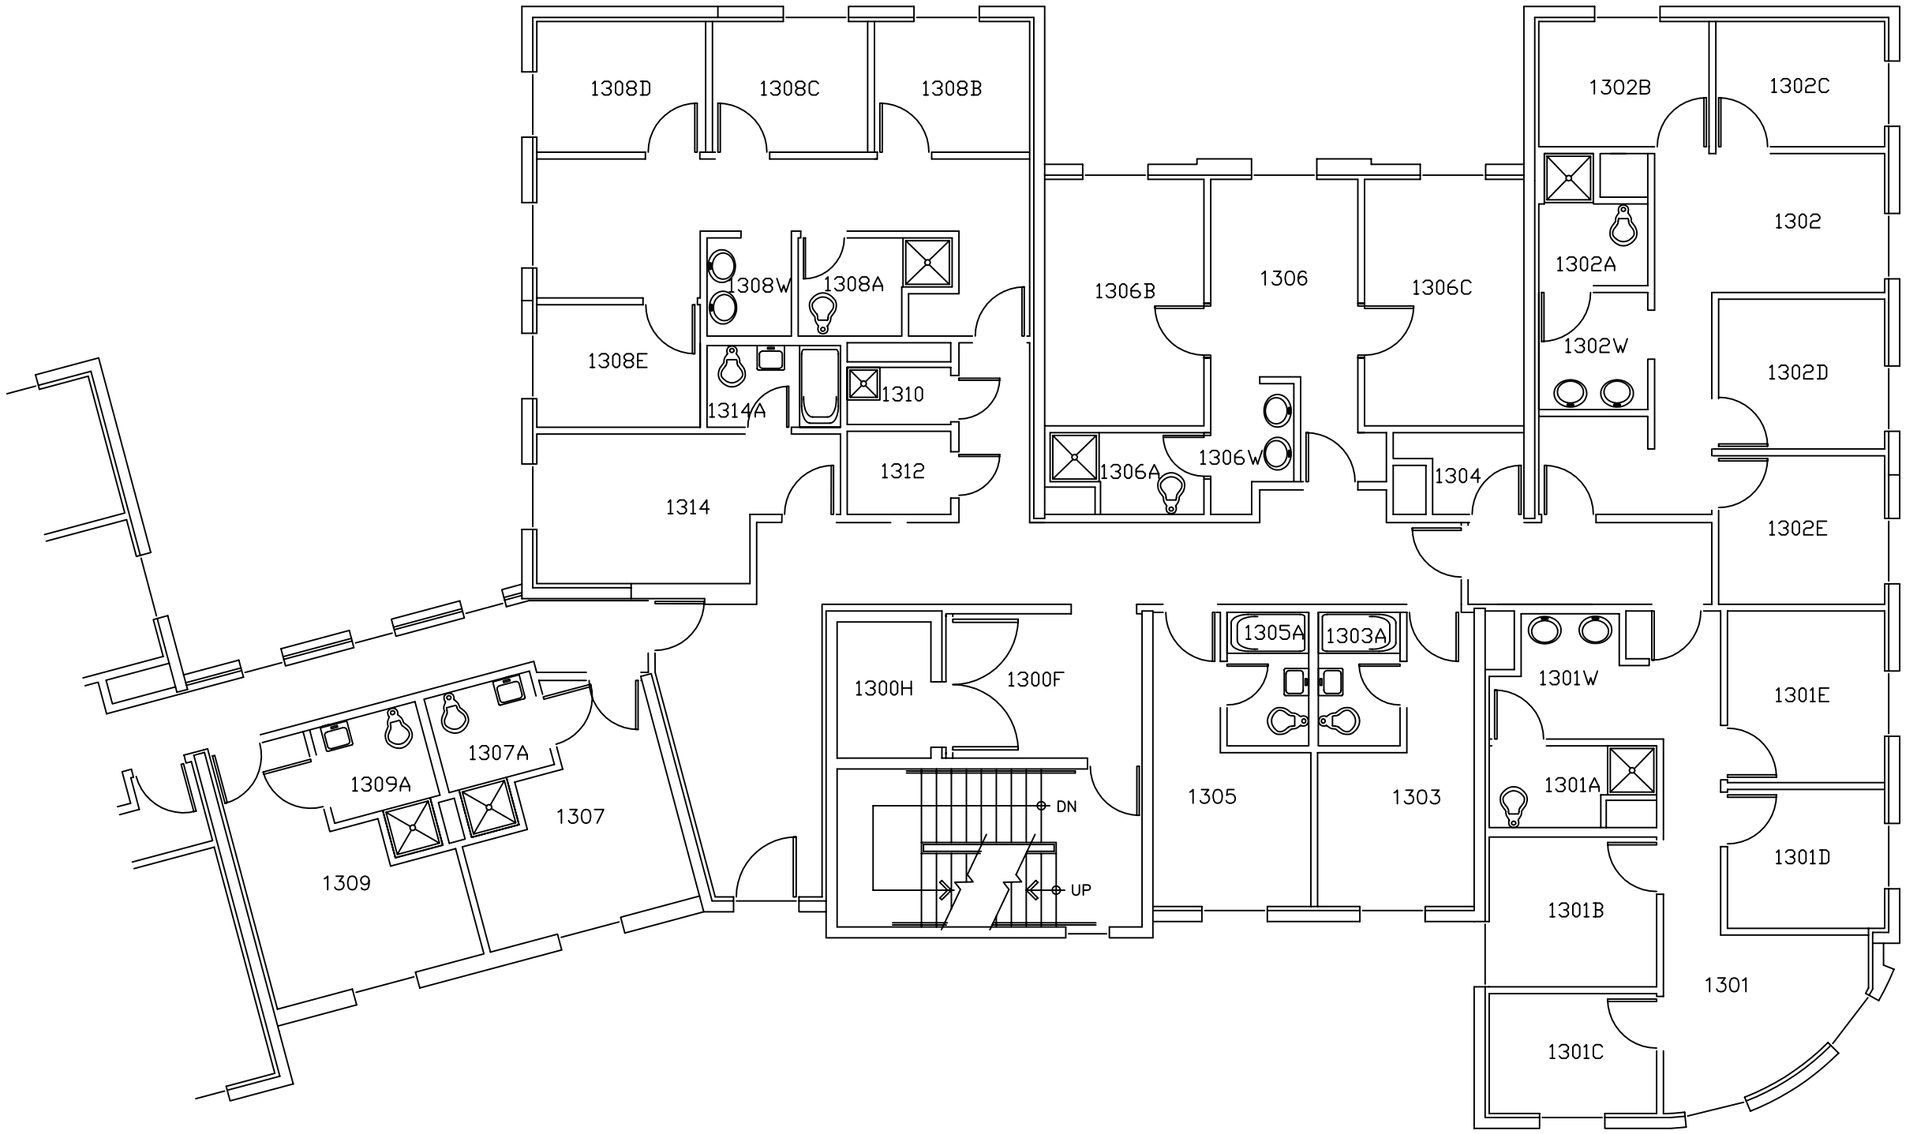

UNIVERSITY OF COLORADO AT COLORADO SPRINGS

MONARCH HOUSE

Facilities Services Department

THIRD FLOOR

10/26/05

Not to Scale