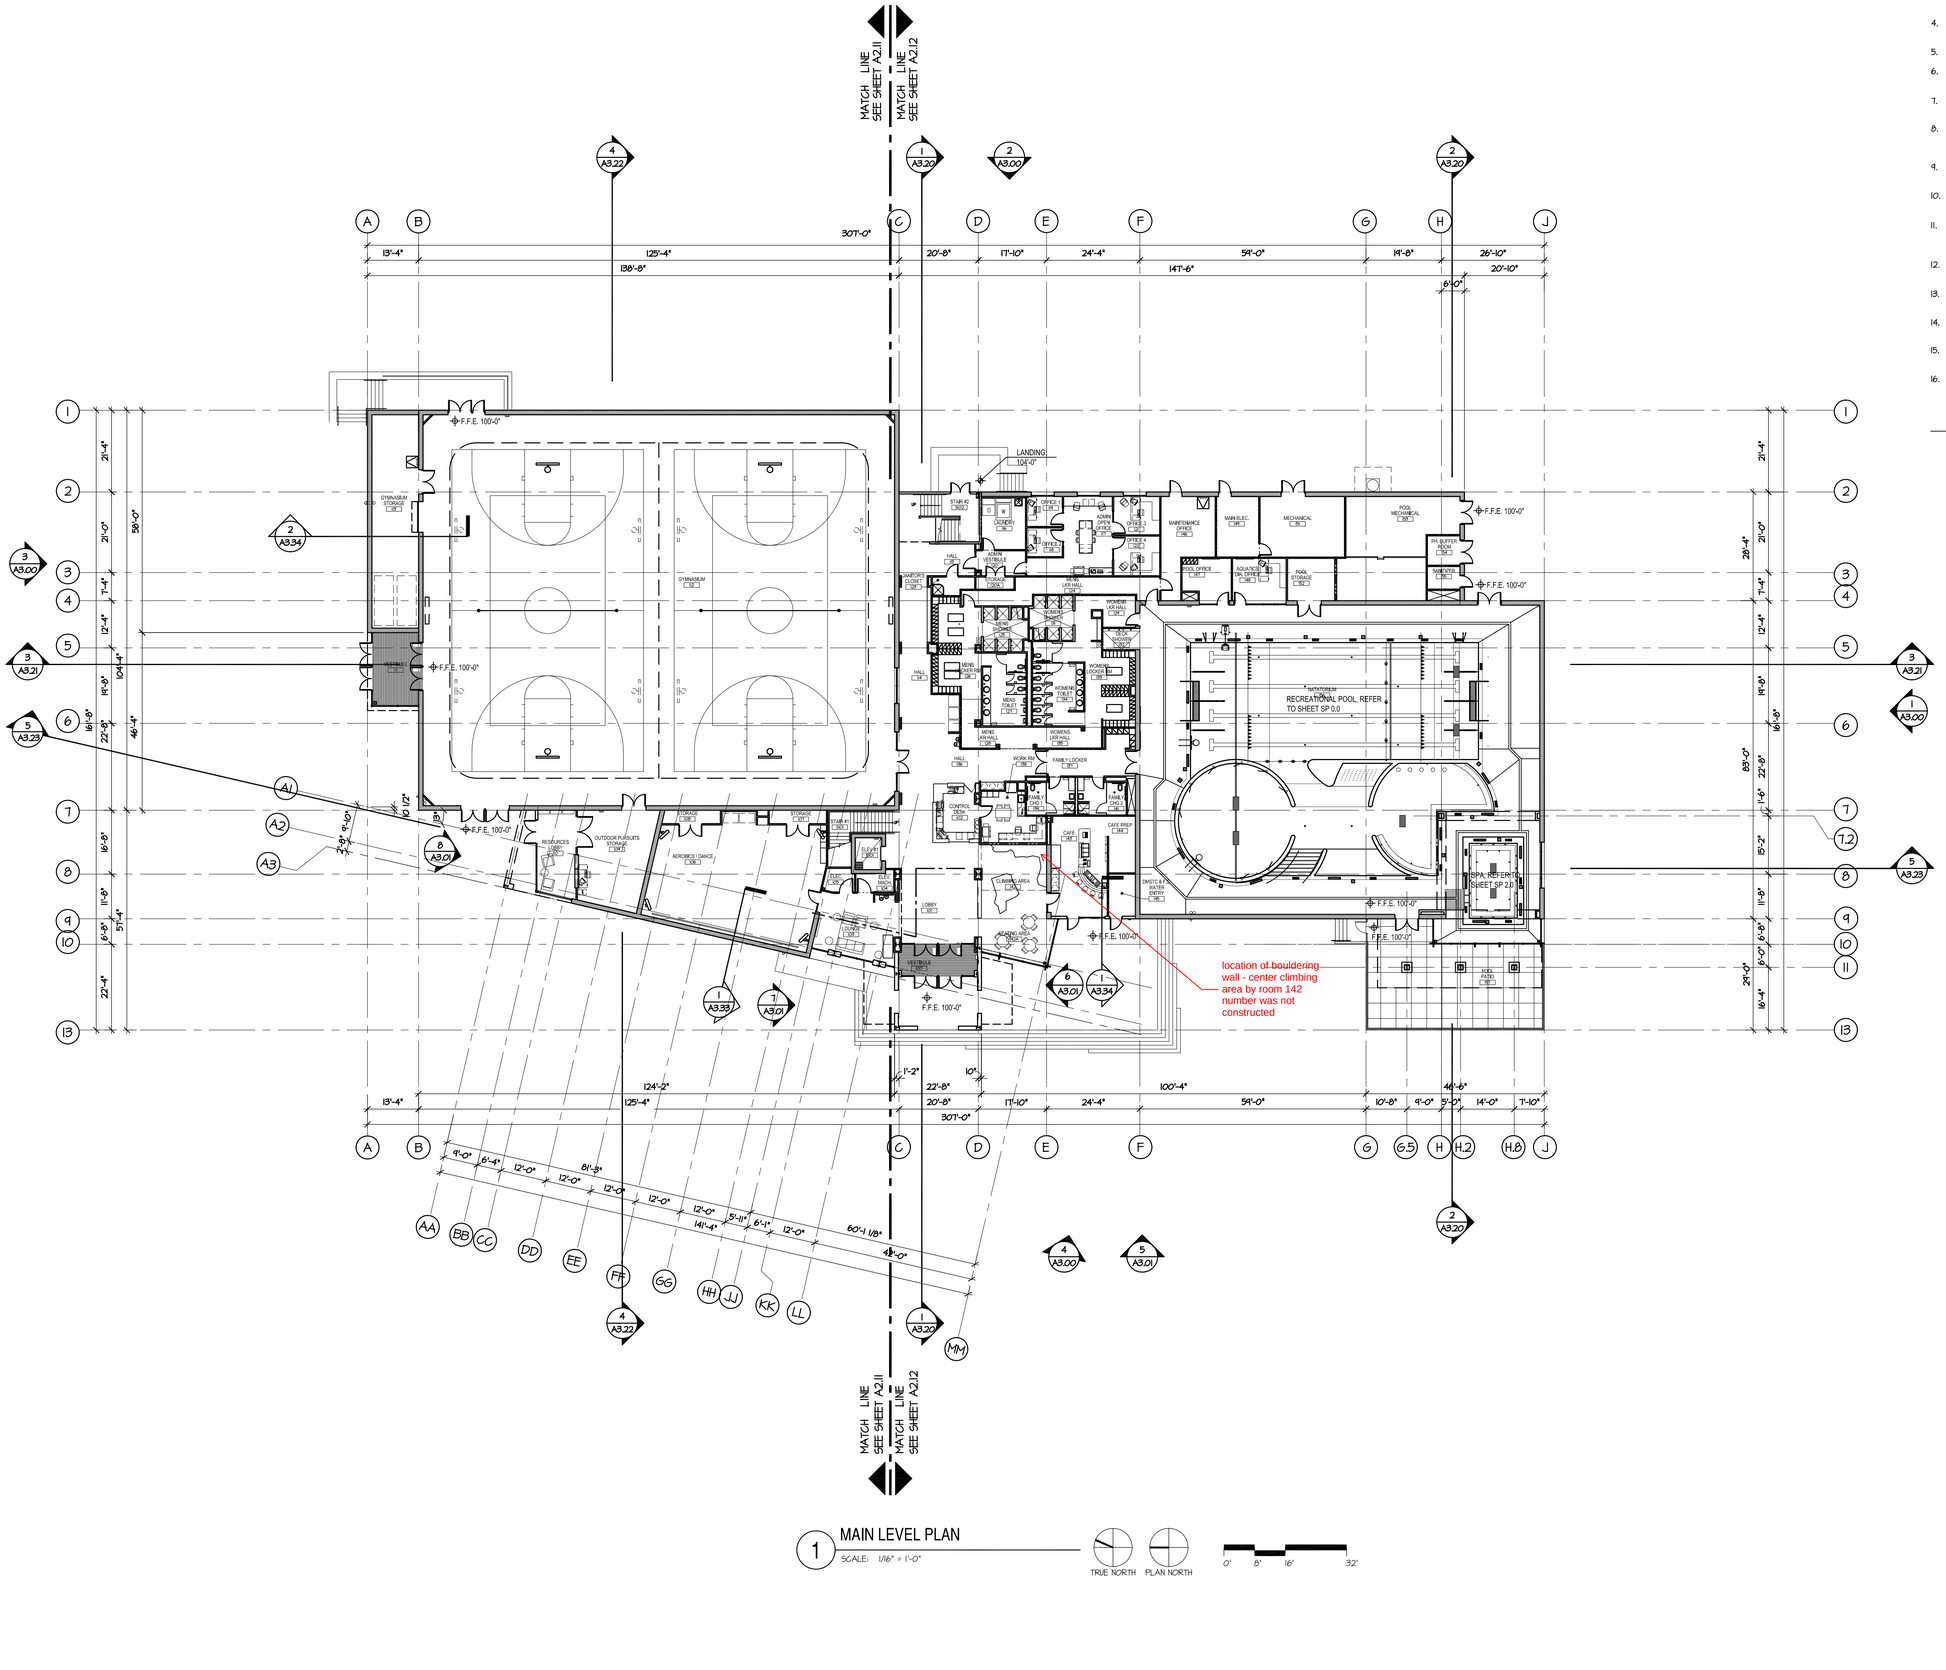

GENERAL NOTES:

1. RE: SHEET A9.00 FOR WALL TYPES.
2. RE: PARTIAL PLAN OR ENLARGED PLAN SHEETS FOR PLAN DIMENSIONS.
3. REFER TO ROOM FINISH LEGEND FOR ALL FINISH TYPES. REFER TO FINISH PLANS, RCPS, AND INTERIOR ELEVATIONS FOR FINISHES, IF ANY DISCREPENCY OCCURS VERIFY WITH ARCHITECT.
4. ARCHITECTURAL FLOOR ELEVATION 100'-0" = 6400 ON CIVIL DRAWINGS.
5. RE: A0.10 FOR CODE REVIEW & FIRE RATINGS.
6. ALL DIMENSIONS ARE NOMINAL AND TO FACE OF STUD/ICF UNLESS OTHERWISE NOTED.
7. RE: ENLARGED PLANS FOR NOTES AND DIMENSIONS FOR LOCKER ROOMS AND TOILETS.
8. ALL WALL MOUNTED TV'S TO BE INSTALLED AT 5'-0" A.F.F. BOTTOM OF TV. PROVIDE WALL MOUNTING BRACKETS. TV'S N.I.C.
9. SLOPE ALL WET AREA FLOORS TO DRAINS @ 1/4" PER FOOT MIN.
10. REFER TO PLUMBING DRAWINGS FOR ALL FLOOR DRAIN LOCATIONS.
11. UNLESS DIMENSIONED OTHERWISE, DOOR LOCATIONS SHALL BE 4" FROM FINISH WALL TO EDGE OF DOOR OPENING.
12. CONTRACTOR TO REVIEW ALL SLOPES AND ADVISE IF CURRENT CONFIGURATION NEEDS TO BE MODIFIED.
13. REFER TO EQUIPMENT/FURNITURE PLANS FOR CORRESPONDING INFORMATION.
14. LOCATE OVERFLOW DOWNSPOUT NOZZLE AT 18" ABOVE FINISH GRADE, TYPICAL.
15. PAINT ALL EXPOSED STEEL IN POOL WITH HIGH PERFORMANCE COATING, SEE SPECS.
16. PROVIDE 1" SLIP TRACK AT HEAD CONDITION OF ALL FULL HEIGHT INTERIOR PARTITIONS ON THE MAIN LEVEL.

WALL TYPE LEGEND:

- GYP BOARD PARTITION WALL
- CAST-IN-PLACE CONCRETE WALL
- INSULATED CONCRETE FORM (ICF)
- CMU BLOCK WALL
- FULL HEIGHT GYP BOARD PARTITION WALL

All information appearing herein shall not be duplicated, discharged or otherwise used without the written consent of Sink Combs Dethlefs.

SINK COMBS DETHLEFS
A Professional Corporation for Architecture
475 Lincoln Street, Suite 100, Denver, Colorado 80203
303 308 0200 FAX 308 0222

LANDSCAPE ARCHITECT: EDAW
CIVIL ENGINEER: BRADLEY B. BEAN
STRUCTURAL ENGINEER: MARTIN/MARTIN CONSULTING ENGINEERS
MECHANICAL ENGINEER: M-E ENGINEERS
ELECTRICAL ENGINEER: M-E ENGINEERS
SPECIFICATIONS: JIM CARPENTER AND ASSOCIATES
POOL DESIGN: COUNSILMAN HUNSAKER
SUSTAINABLE DESIGN CONSULTANT: FARNSWORTH GROUP
CONTRACTOR: ADOLFSON & PETERSON CONSTRUCTION

Issues/Revisions:	Date:
SCHEMATIC DESIGN	08-15-05
50% DD (OLD)	09-19-05
100% DD (OLD)	11-11-05
50% CD (OLD)	12-12-05
PROGRESS SET	02-20-06
50% CD (REVISED)	03-13-06
GMP / PERMIT	04-12-06
ADDENDUM NO. 1	04-26-06
ADDENDUM NO. 2	04-28-06

CAMPUS RECREATION CENTER
THE UNIVERSITY OF COLORADO AT COLORADO SPRINGS

SCD Project No.: 0421

OVERALL FLOOR PLAN MAIN LEVEL

Drawn by: MJT
Checked by: CK/MT

A2.10