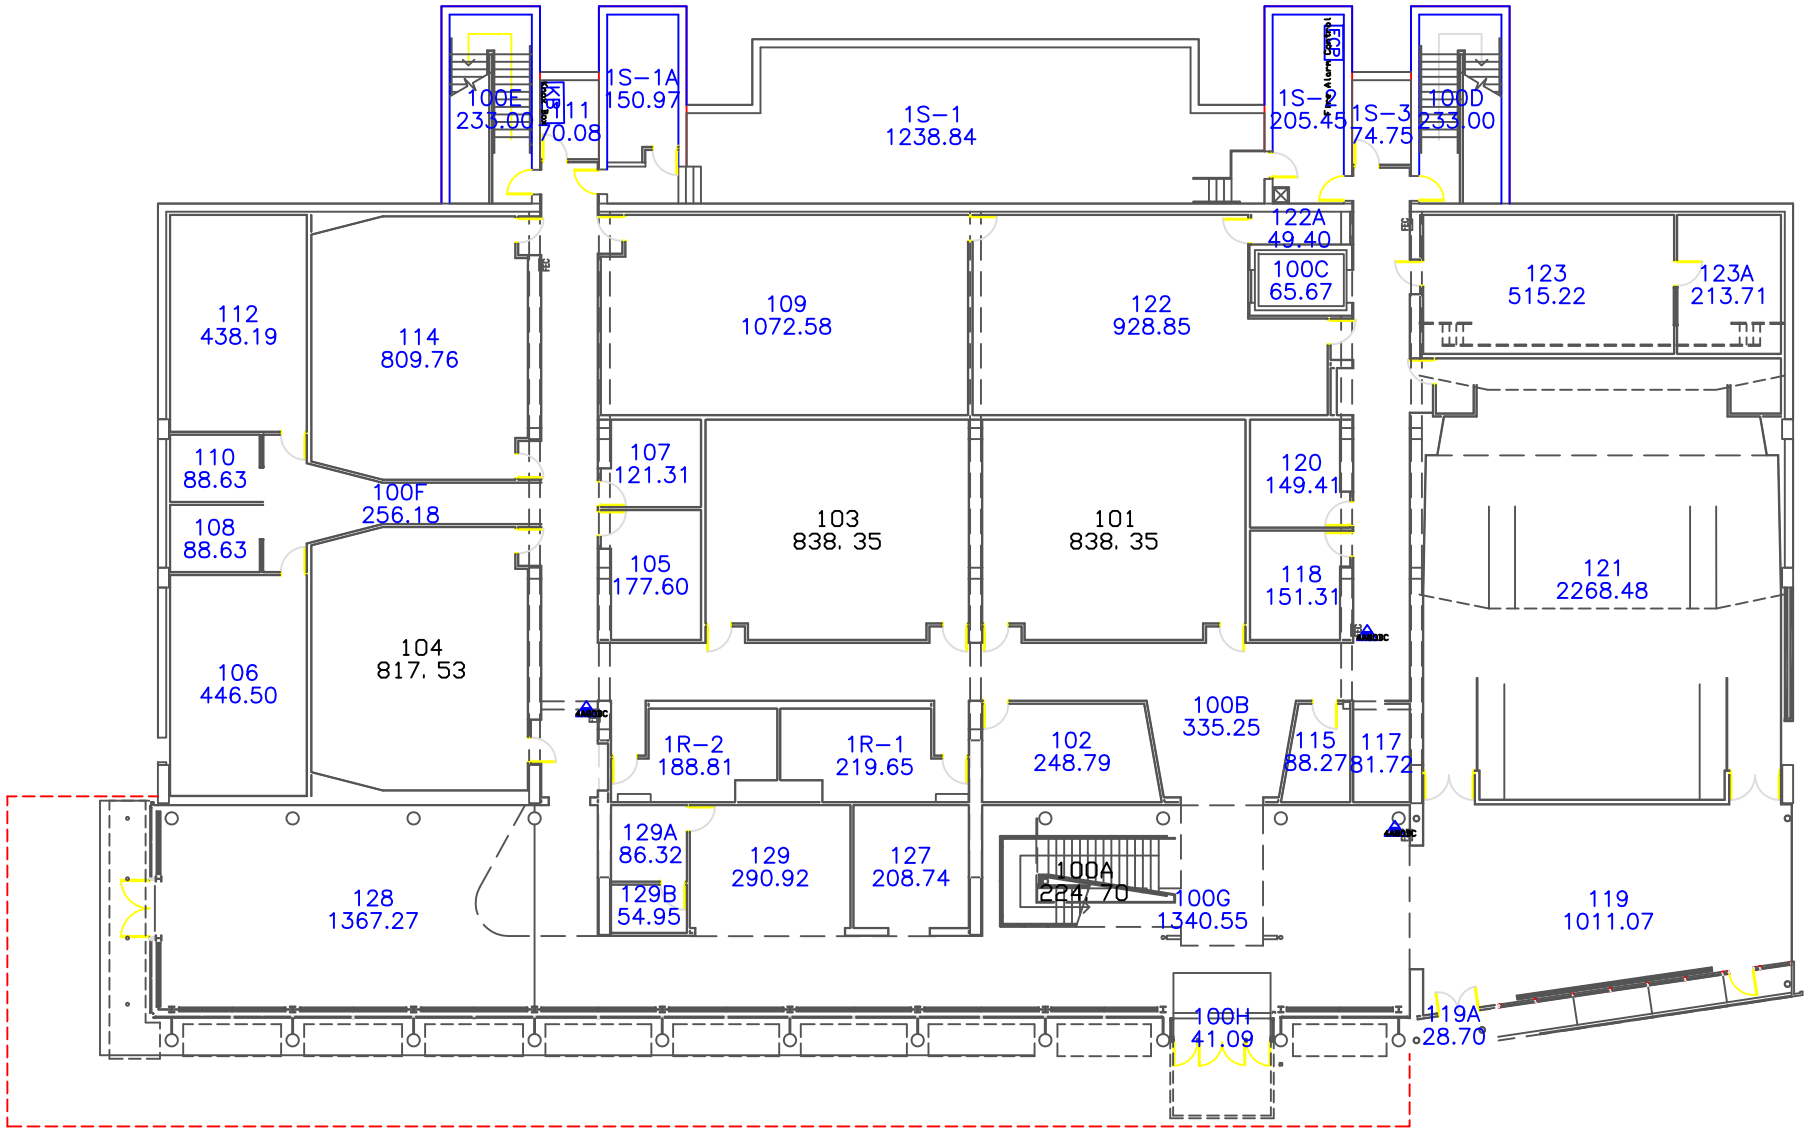


# DWIRE HALL

FIRST FLOOR

07/01/2007

Facilities Services Department

Not to scale

UCCS
University of Colorado at Colorado Springs